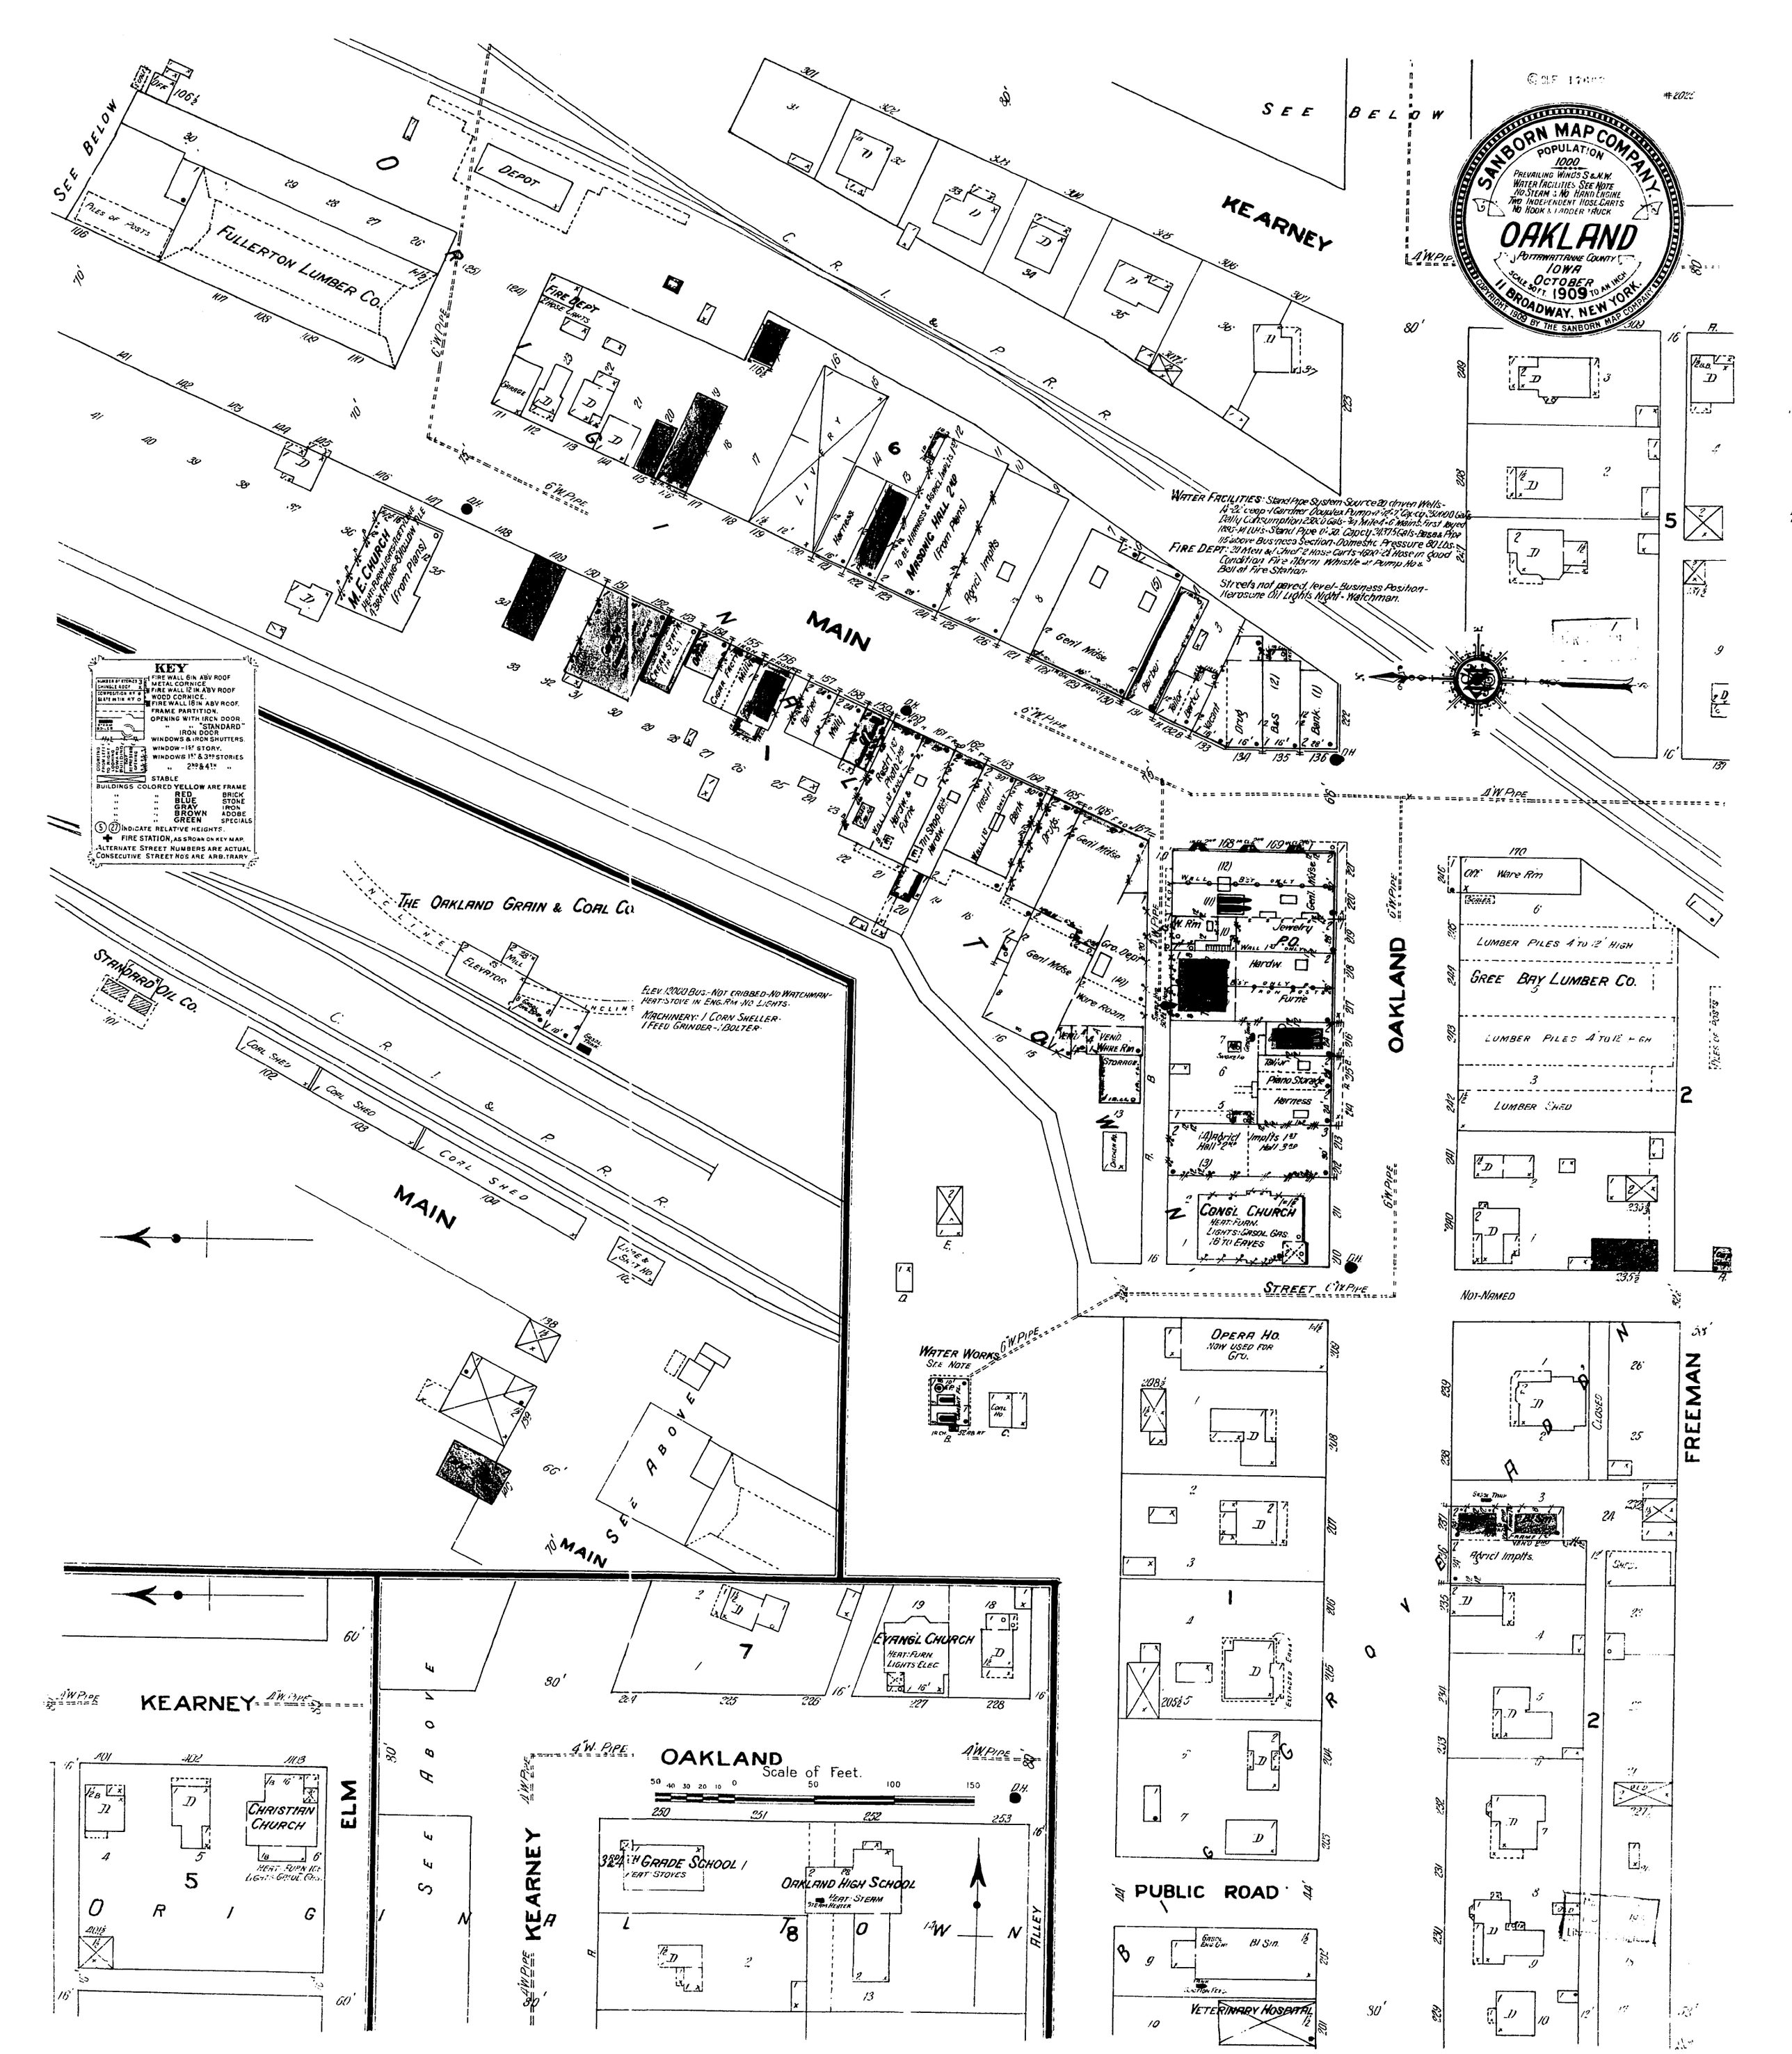
SANBORN MAP COMPANY
POPULATION 1000
PREVAILING WINDS S. & N.W.
WATER FACILITIES: SEE NOTE
NO STEAM 3 NO HAND ENGINE
TWO INDEPENDENT HOSE CARTS
NO HOOK & LADDER 1 RUCK
OAKLAND
POTTAWATTAMIE COUNTY
IOWA
OCTOBER 1909
SCALE 50 FT. TO AN INCH.
11 BROADWAY, NEW YORK.
COPYRIGHT 1909 BY THE SANBORN MAP COMPANY
KEY
FIRE WALL 8 IN. ABV ROOF
METAL CORNICE
FIRE WALL 12 IN. ABV ROOF
WOOD CORNICE.
FIRE WALL 16 IN ABV ROOF.
FRAME PARTITION.
OPENING WITH IRON DOOR
" " "STANDARD" IRON DOOR
WINDOWS & IRON SHUTTERS.
WINDOW - 1ST STORY.
WINDOWS 1ST & 3RD STORIES
" 2ND & 4TH "
STABLE
BUILDINGS COLORED YELLOW ARE FRAME
" " RED BRICK
" " BLUE STONE
" " GRAY IRON
" " BROWN ADOBE
" " GREEN SPECIALS
(5) (21) INDICATE RELATIVE HEIGHTS.
FIRE STATION, AS SHOWN ON KEY MAP.
ALTERNATE STREET NUMBERS ARE ACTUAL.
CONSECUTIVE STREET NOS ARE ARBITRARY
SEE BELOW
SEE ABOVE
DEPOT
FULLERTON LUMBER CO.
PILES OF POSTS
C. R. I. & P. R. R.
KEARNEY
MAIN
FIRE DEPT. 2 HOSE CARTS
GRANGE
M.E. CHURCH (From Plans)
MASONIC HALL 2ND (From Plans)
Agricl Implts
Gen'l Mdse
Barber
Tailor
Vacant
Bank
Drugs
Hdw.
Furn
Jewelry
P.O.
Piano Storage
Harness
Ware Room
Storage
Grain
Coal
Mill
Elevator
Incline
Coal Shed
Line & Sh't No.
Standard Oil Co.
The Oakland Grain & Coal Co
Elev. 12000 Bus.-Not Cribbed-No Watchman-Heat: Stove in Eng. Rm-No Lights.
Machinery: 1 Corn Sheller-1 Feed Grinder-1 Bolter.
Water Facilities: Stand Pipe System. Source (2) driven Wells-4-2" Deep-1 Gardner Duplex Pump 4"x6"x7" Cap. of 300 Gals Daily Consumption 2200 Gals-3" Mile & 6" Mains. First layed 1895-41 Hds.-Stand Pipe 6'x30'. Capcty 24,375 Gals-Base & Pipe 115' above Business Section-Domestic Pressure 80 Lbs.
Fire Dept: 20 Men & Chief 2 Hose Carts-1500' 2" Hose in Good Condition. Fire Alarm Whistle at Pump No. & Bell at Fire Station.
Streets not paved, level-Business Position-Kerosene Oil Lights Night-Watchman.
CONGL CHURCH
Heat: Furn.
Lights: Casol Gas.
16' to Eaves
Water Works
See Note
Opera Ho.
Now used for Grc.
Evangl Church
Heat: Furn
Lights: Elec.
Christian Church
Heat: Furn Ht & Light: Casol Co.
3rd & 4th Grade School
Heat: Stoves
Oakland High School
Heat: Steam
Steam Heater
Public Road
Veterinary Hospital
Lumber Piles 4' to 12' High
Gree Bay Lumber Co.
Lumber Piles 4' to 12' High
Lumber Shed
Off. Ware Rm
Not-Named
Closed
Freeman
Alley
Oakland
Scale of Feet.
50 40 30 20 10 0 50 100 150
4" W. Pipe
6" W. Pipe
O.H.
Orig
Block 5
Block 6
Block 7
Block 8
Block 1
Block 2